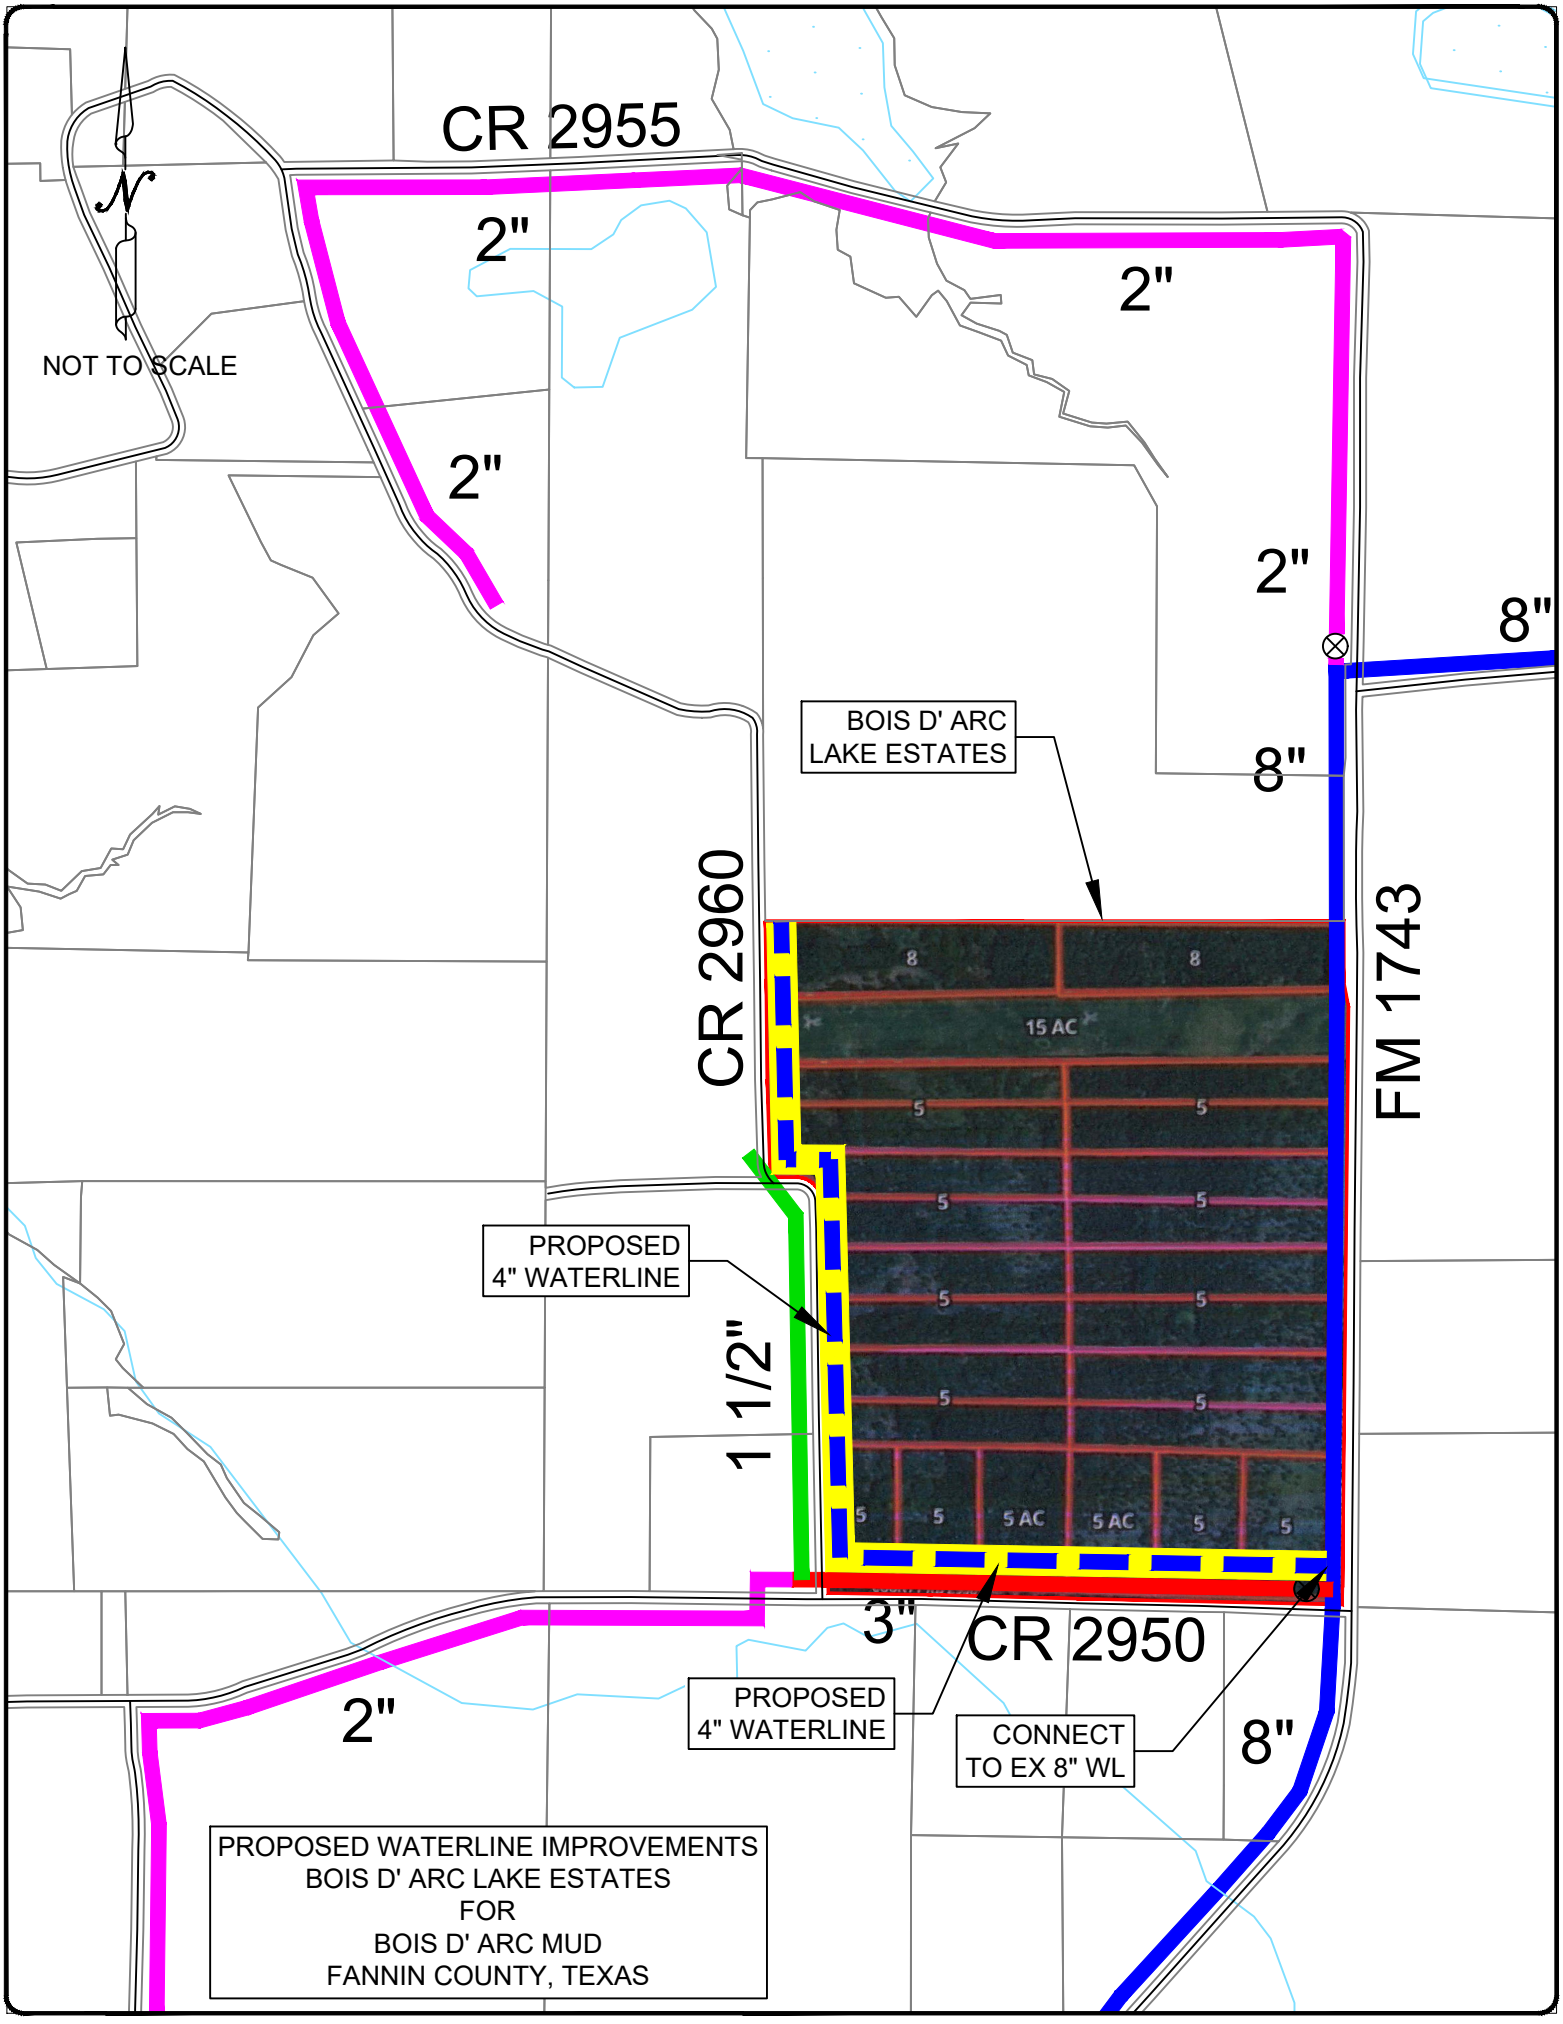
CR 2955
2"
2"
2"
2"
8"
8"
NOT TO SCALE
BOIS D' ARC
LAKE ESTATES
CR 2960
FM 1743
PROPOSED
4" WATERLINE
1 1/2"
3"
CR 2950
PROPOSED
4" WATERLINE
CONNECT
TO EX 8" WL
8"
2"
PROPOSED WATERLINE IMPROVEMENTS
BOIS D' ARC LAKE ESTATES
FOR
BOIS D' ARC MUD
FANNIN COUNTY, TEXAS